



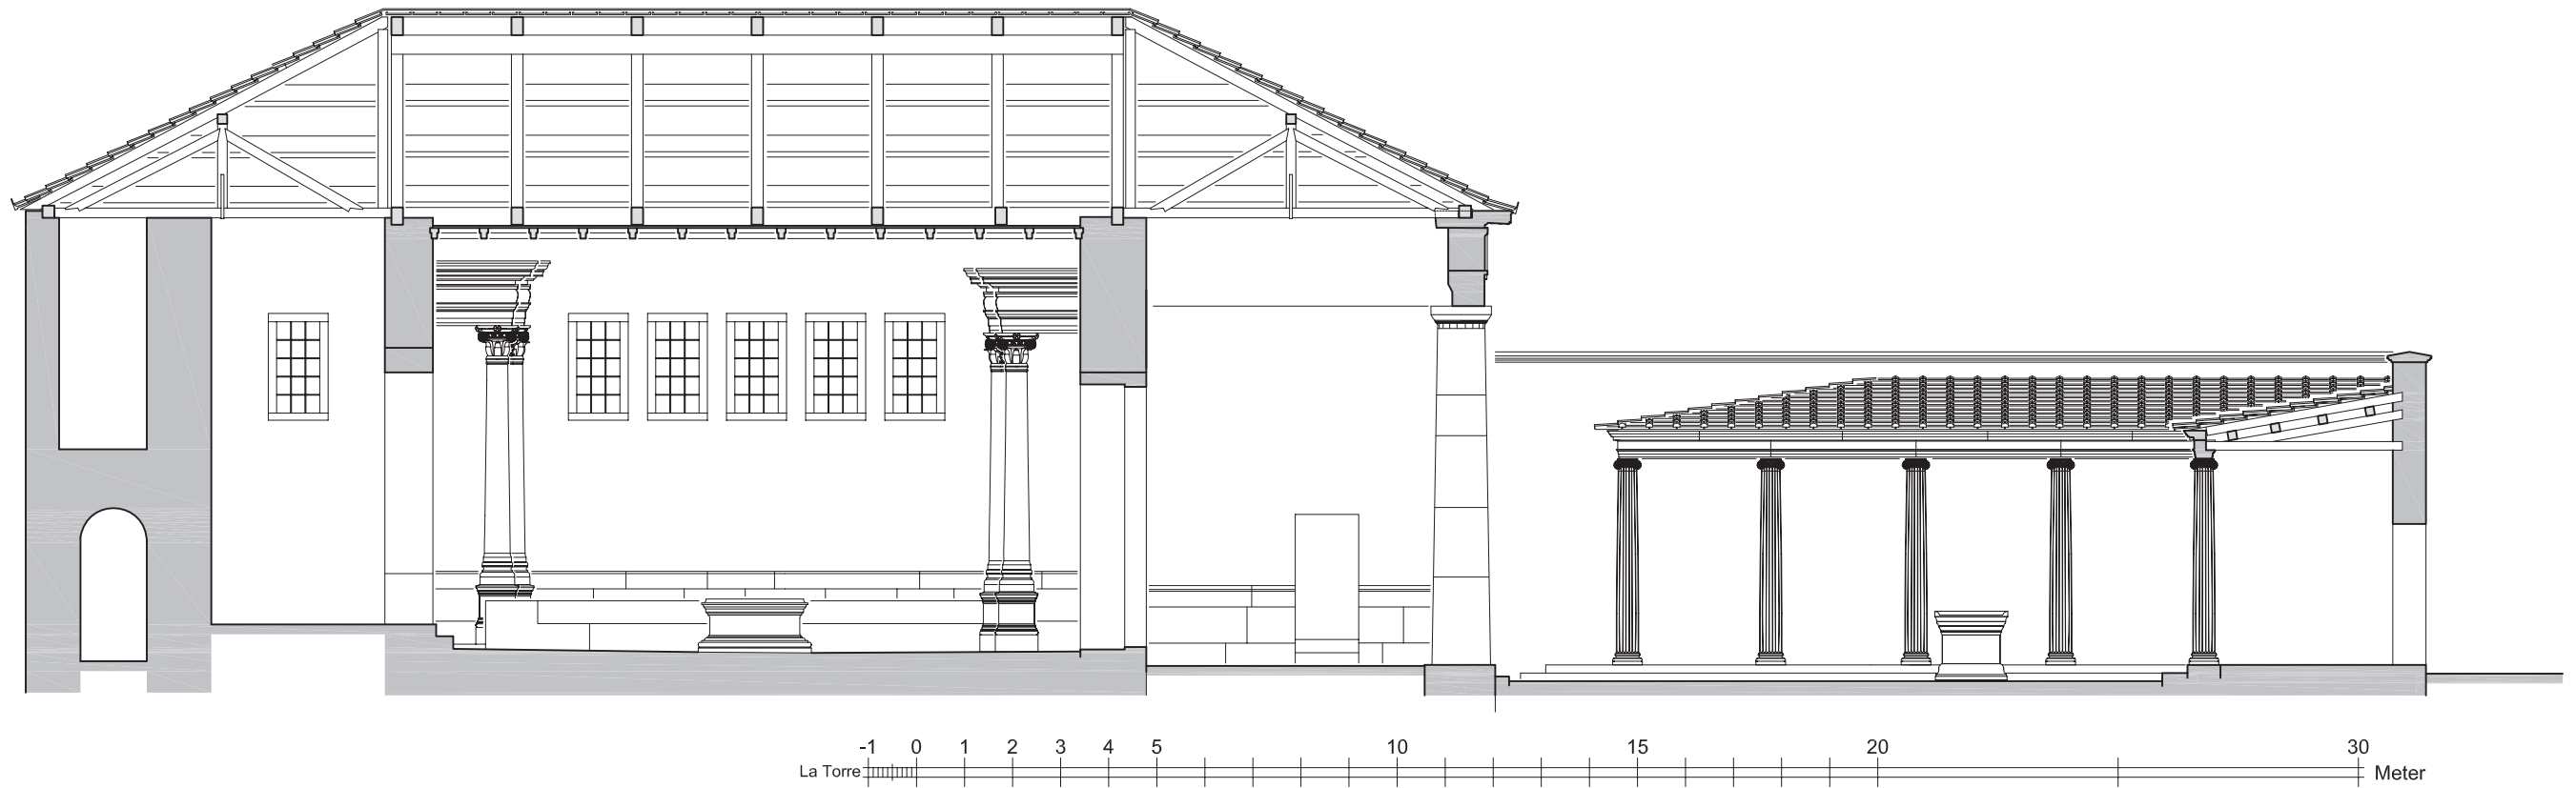

1 Prytaneion. Schnitt a-a' (1:150)

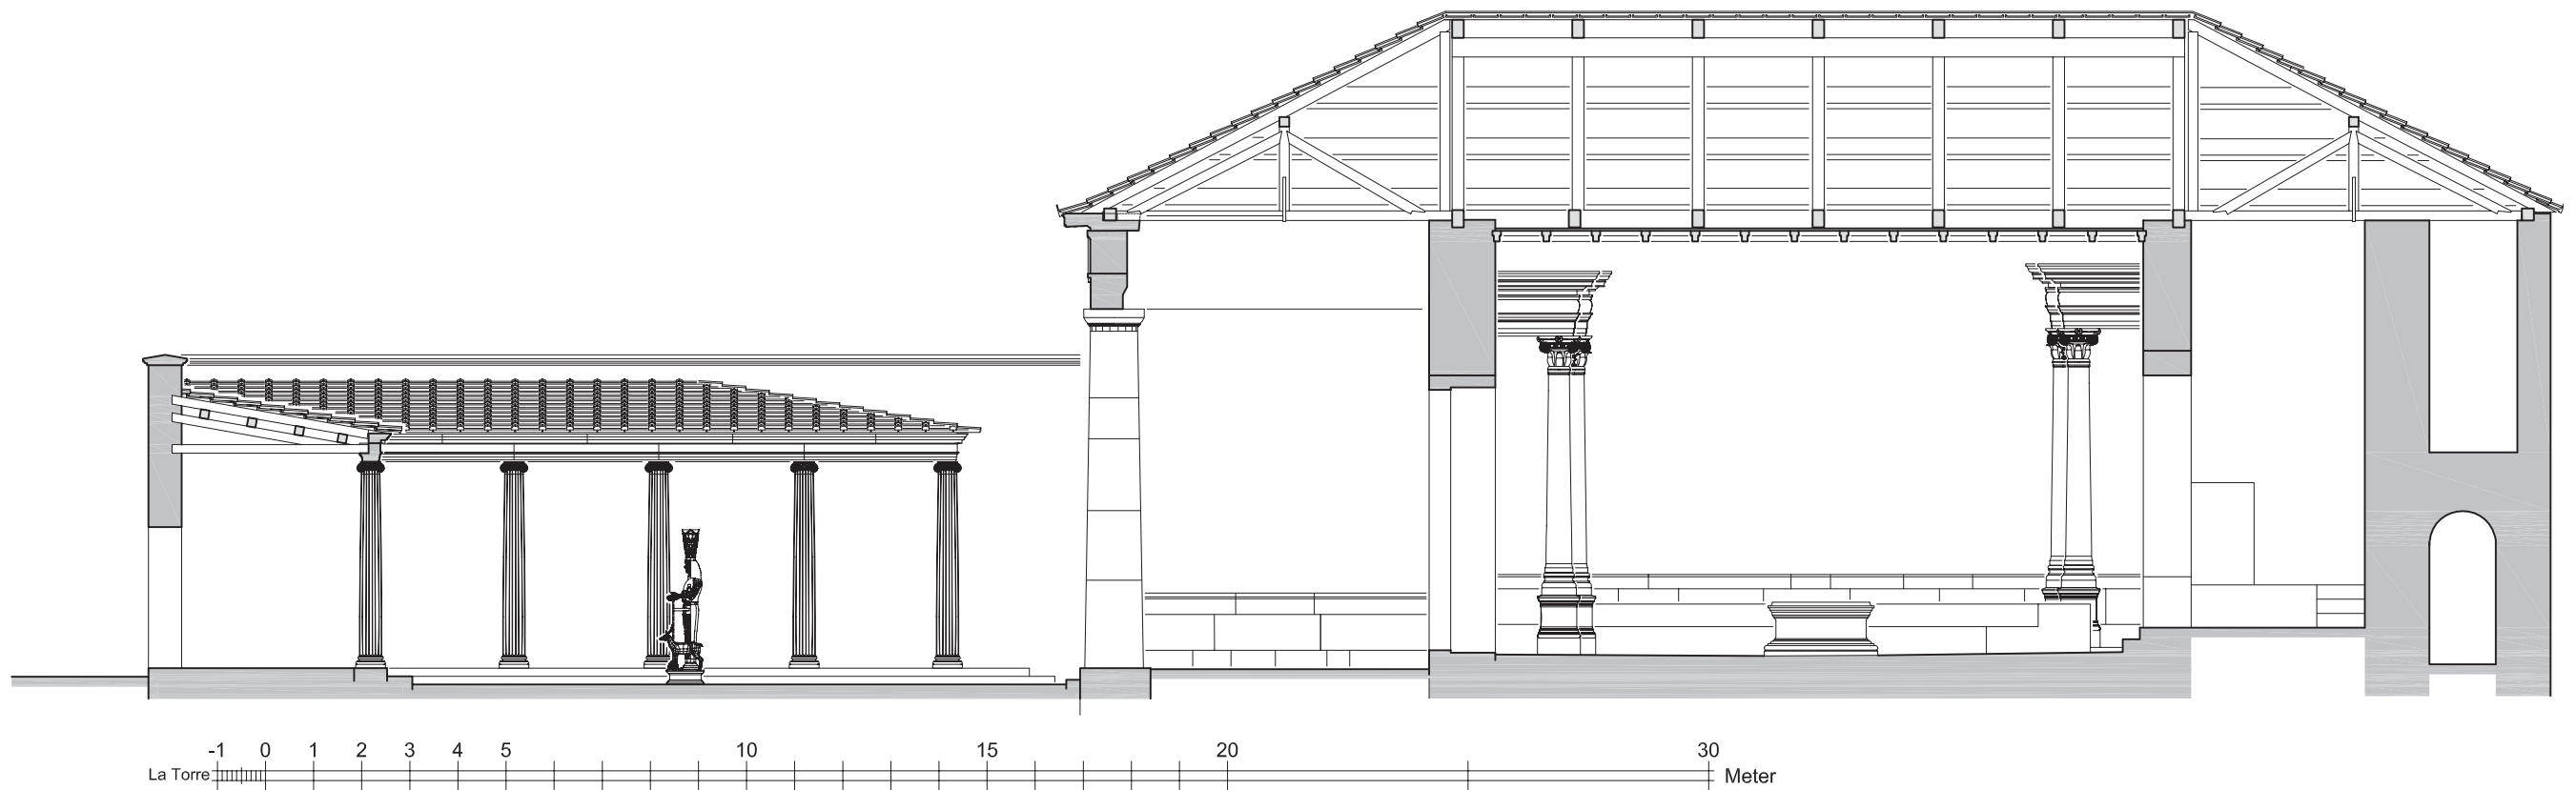

2 Prytaneion. Schnitt b-b' (1:150)